MEDICAL/DENTAL OFFICE SPACE

StateStreetGroup LLC

AVAILABLE NOW FOR LEASE

100 BUSINESS PARK DRIVE, SUITE A | RIDGELAND, MS 39157

- +/-3,528 SF
- $10.50 PSF MODIFIED GROSS
- MINIMUM 3 YEAR LEASE
- GREAT VISIBILITY – FRONTS I-220
- PLENTY OF PARKING

FOR INFORMATION, CONTACT ANN FRY

PHONE: 601.981.4445, EXT 33 · EMAIL: AFRY@STATESTREETGROUP.COM

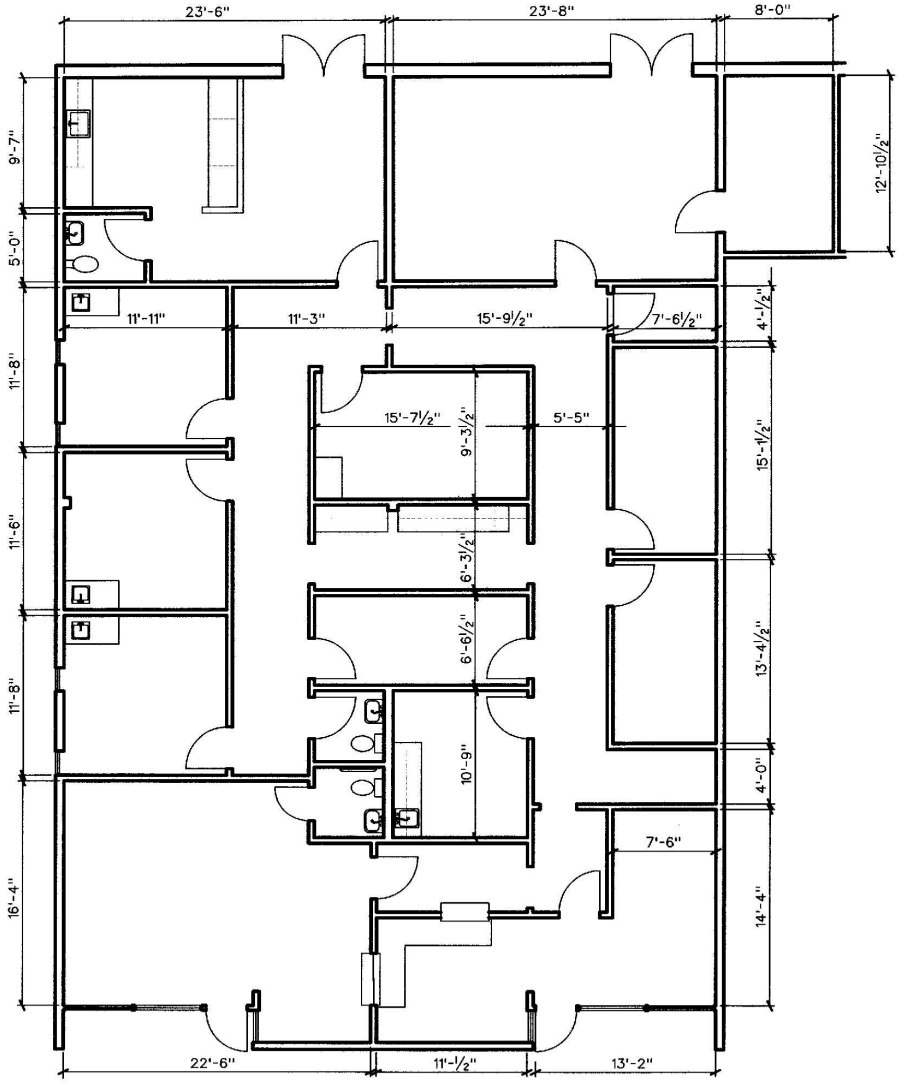

FLOOR PLAN

SCALE 1/8" = 1'-0" 8/26/13

220 BUSINESS PARK
100AB Business Park Drive
Ridgeland, MS

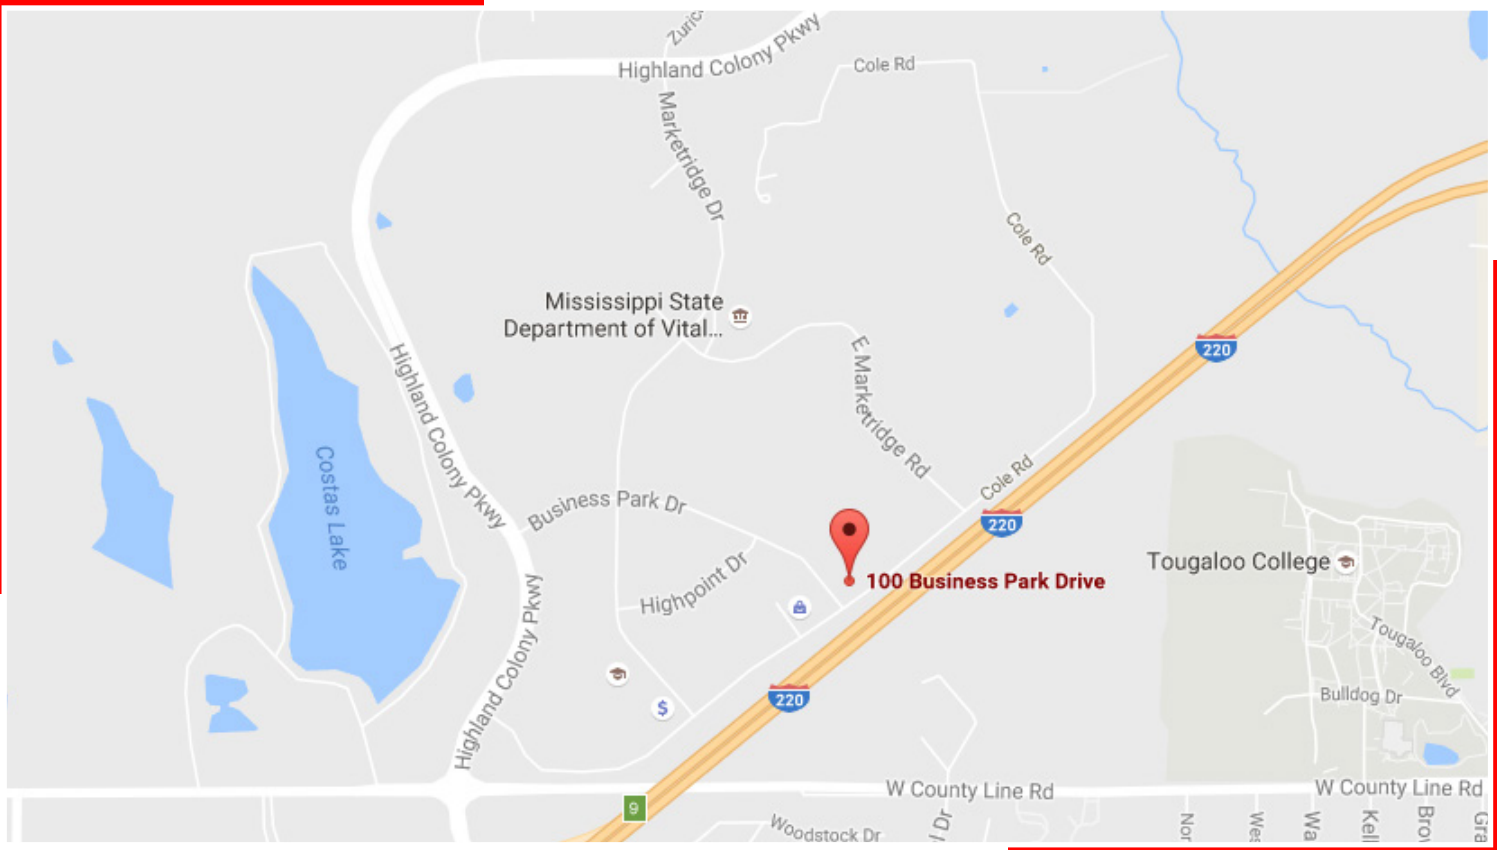
Highland Colony Pkwy
Cole Rd
Marketridge Dr
Cole Rd
Mississippi State Department of Vital...
E Marketridge Rd
220
Highland Colony Pkwy
Costas Lake
Business Park Dr
Cole Rd
220
100 Business Park Drive
Highpoint Dr
Tougaloo College
Tougaloo Blvd
Bulldog Dr
220
Highland Colony Pkwy
W County Line Rd
W County Line Rd
9
Woodstock Dr